



# HANSAVIERTEL APARTMENTS

Berlin, Germany, 1957  
Architect: Alvar Aalto  
Alyssa Lapan

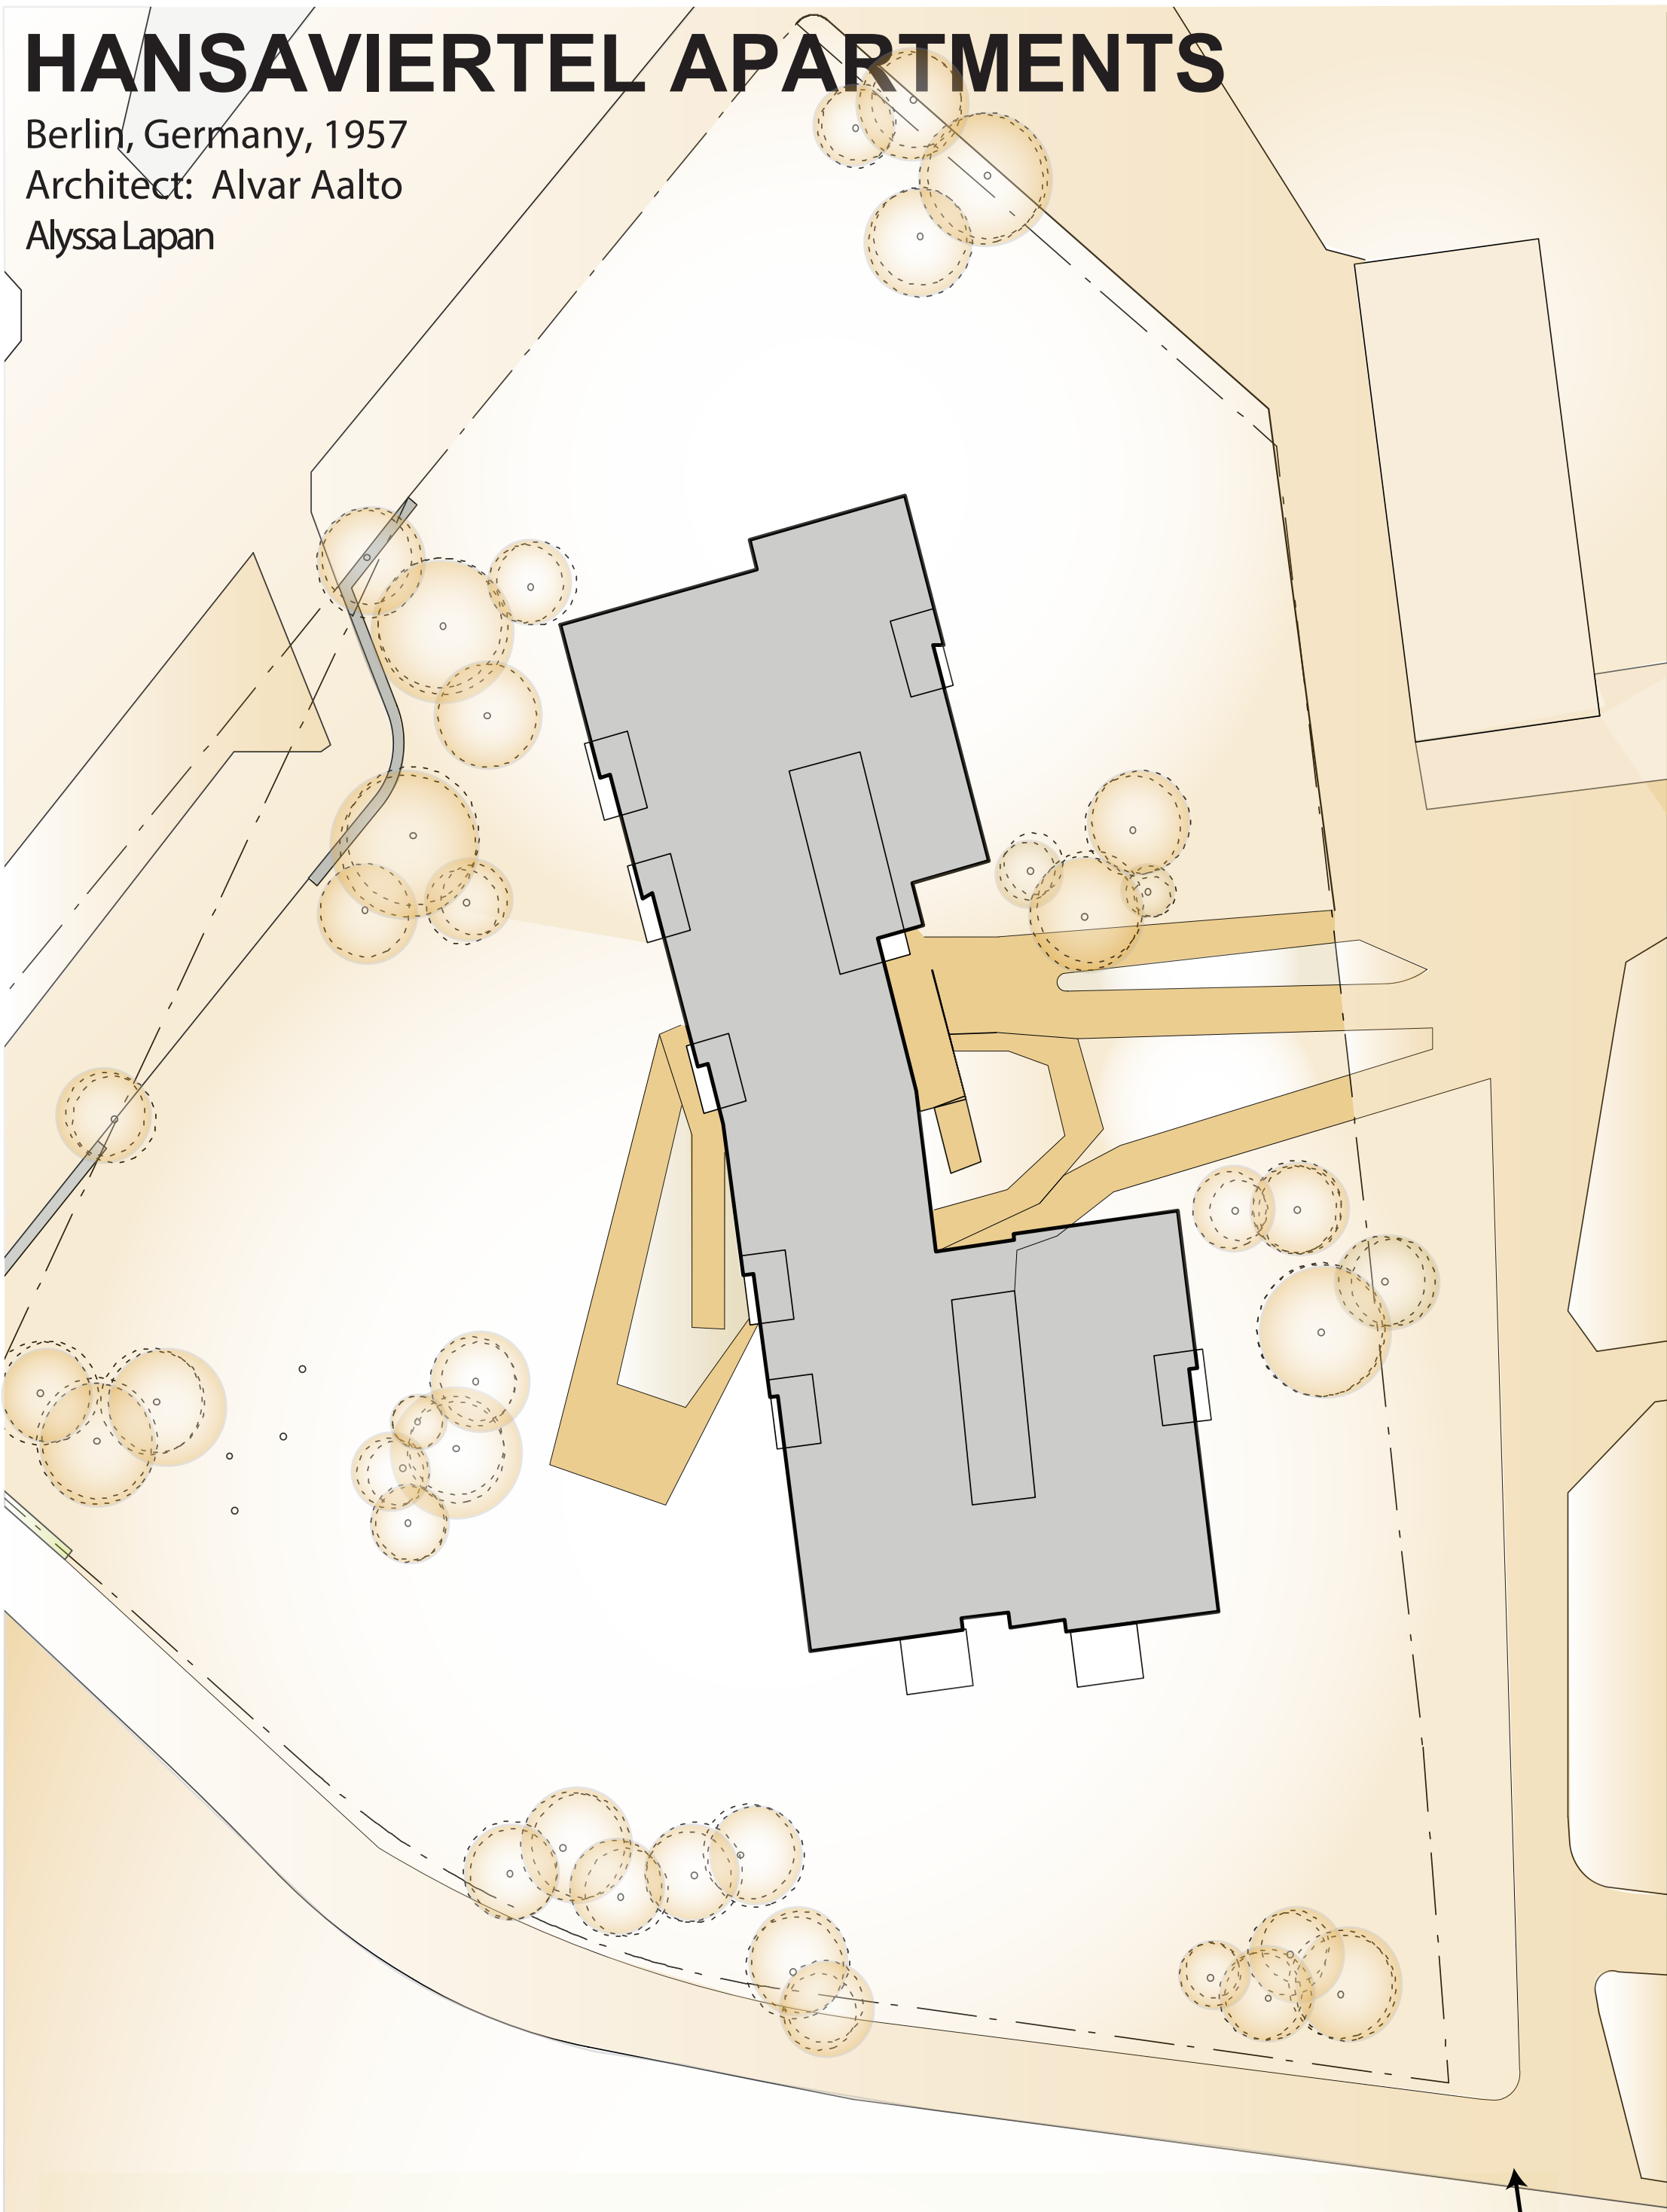



SITE MAP

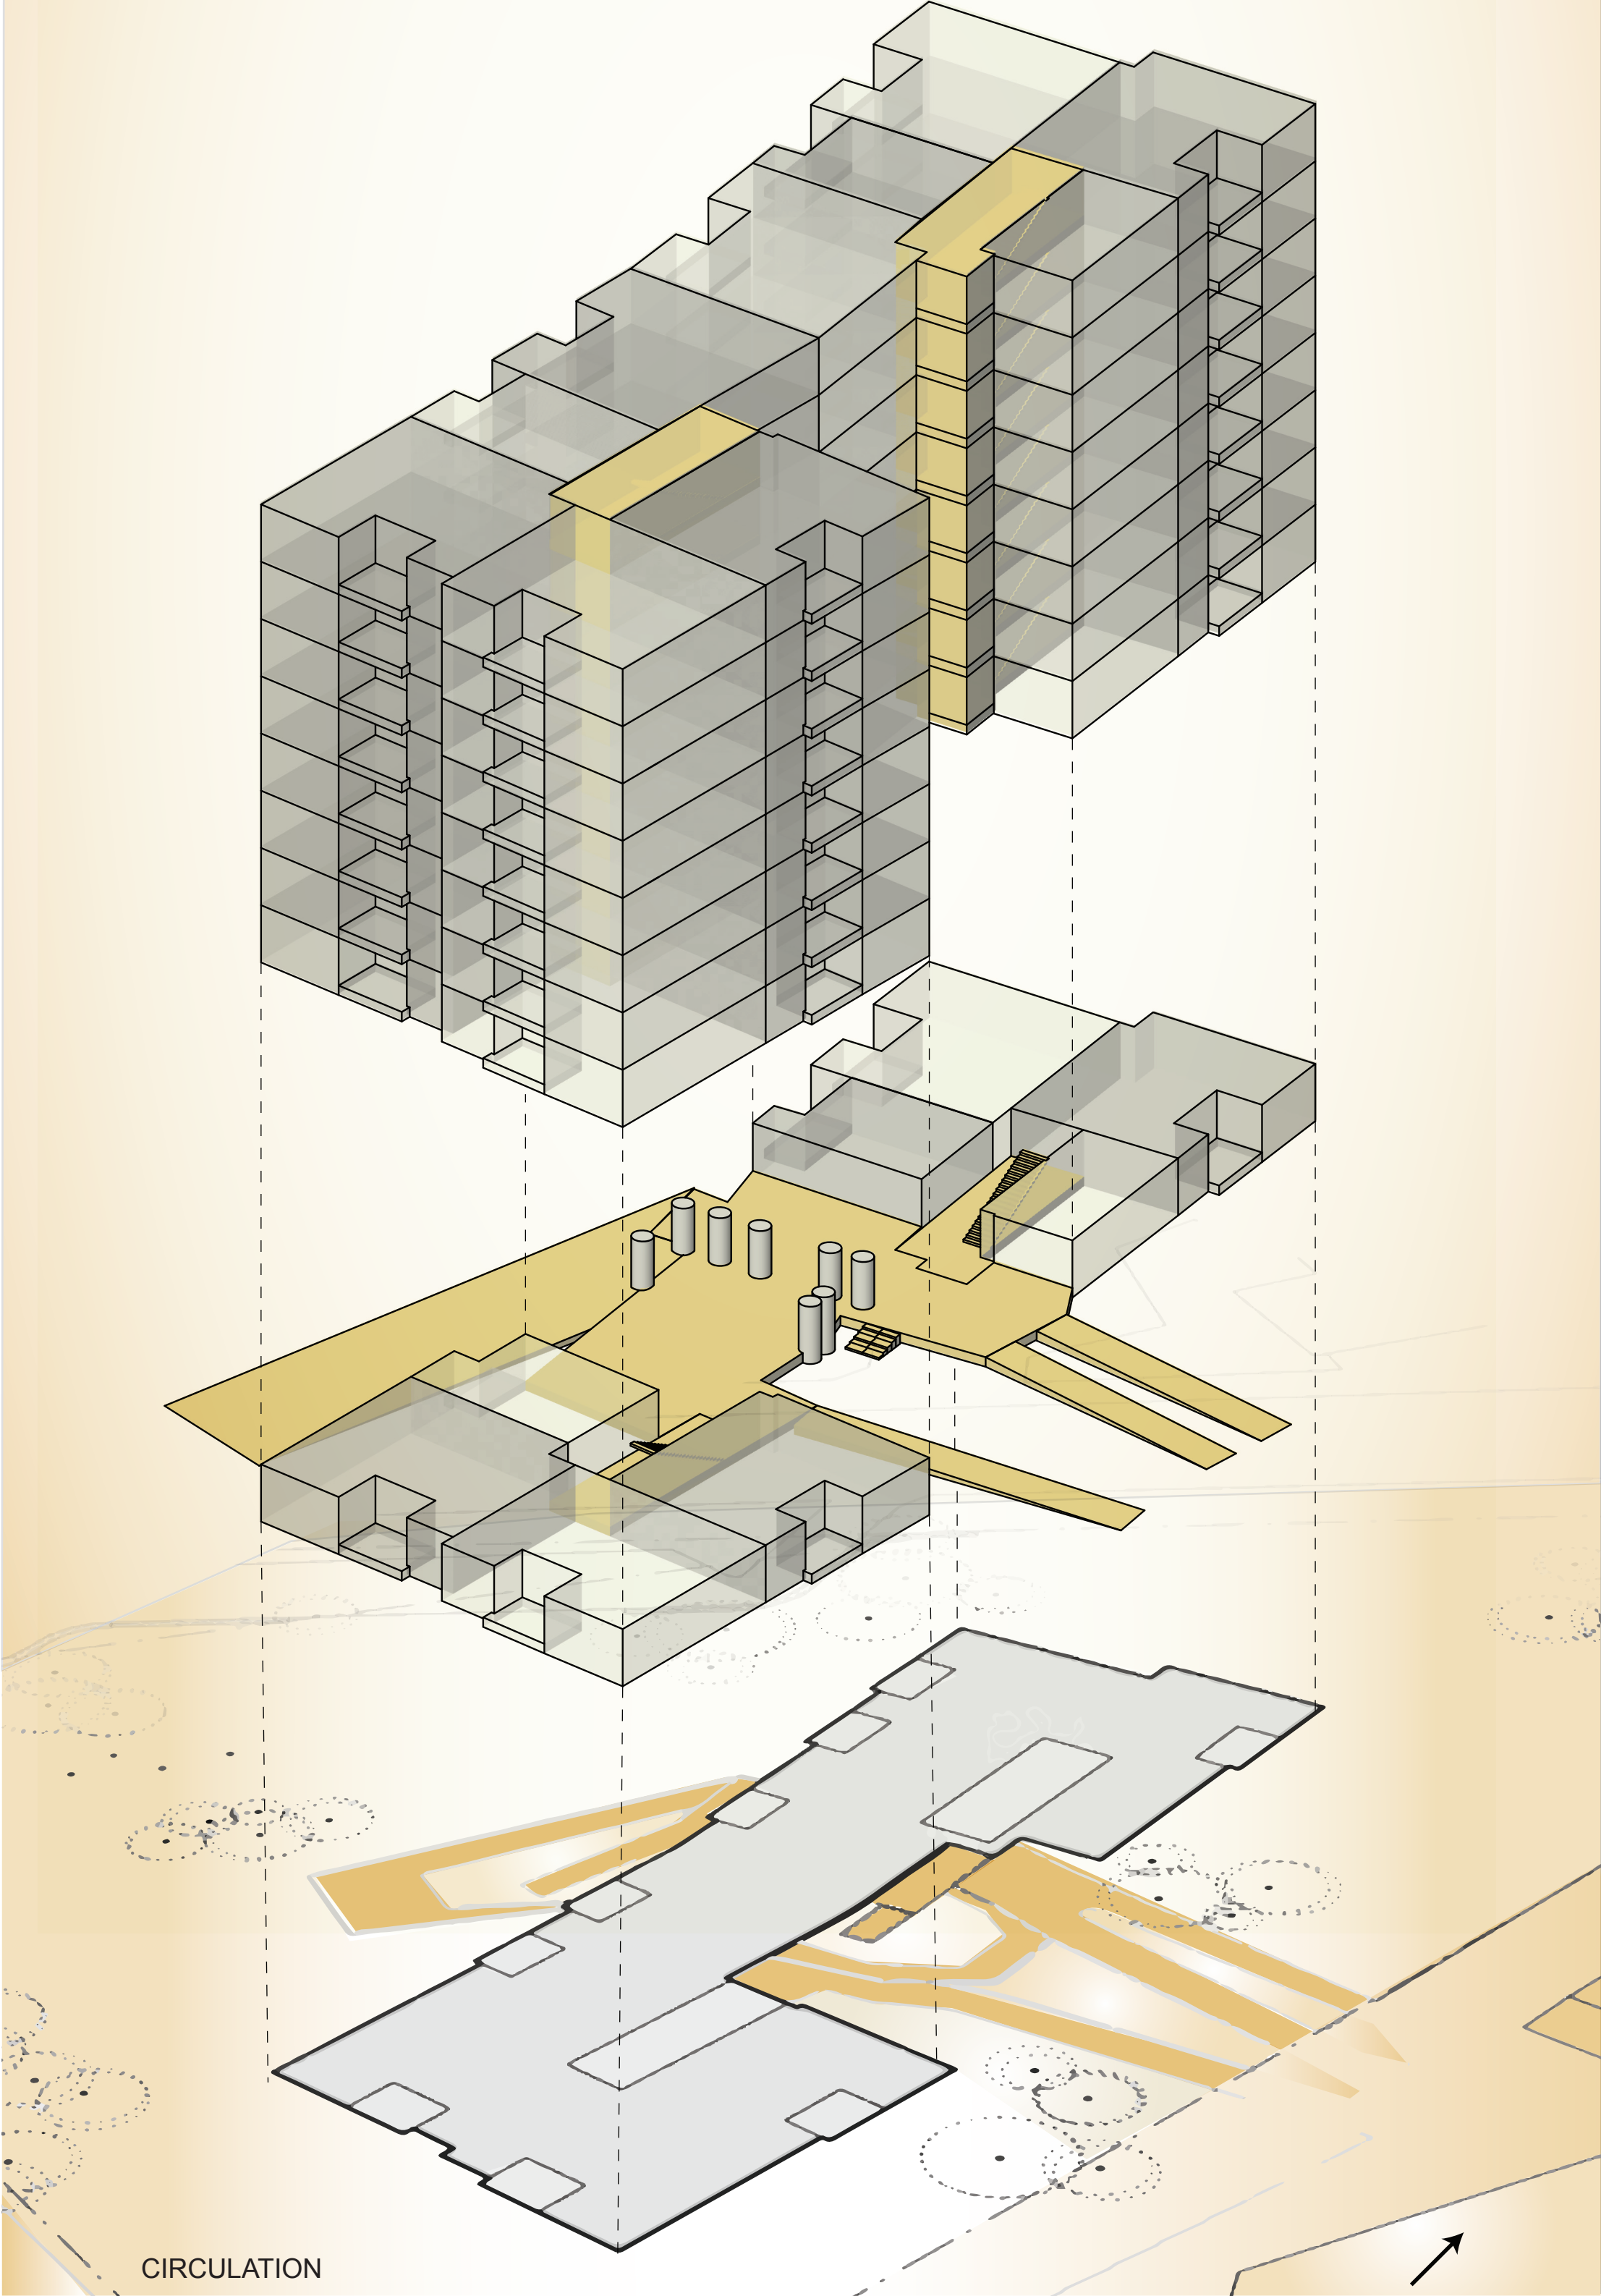


CIRCULATION




FLOOR PLAN

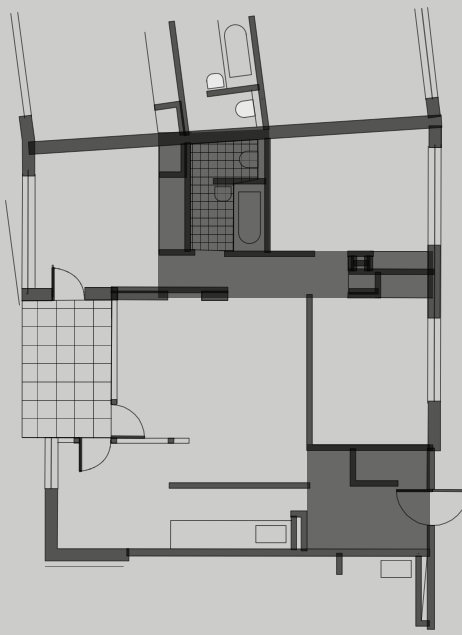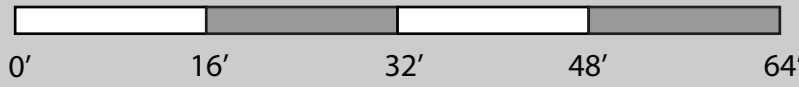

LIGHT / DARK ■

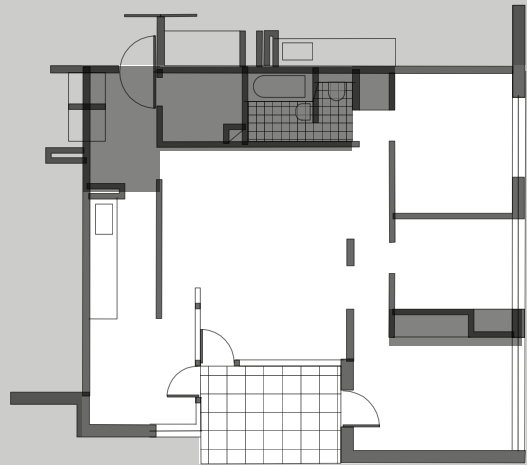

PUBLIC / PRIVATE ■

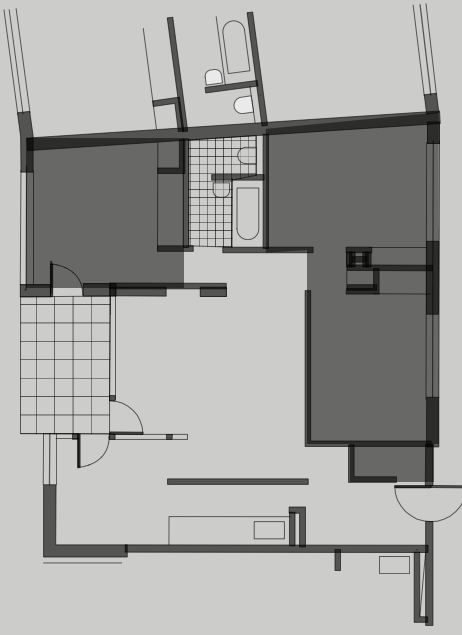

PATH / ROOM ■

