


3/4" MDF leveling floor. Black duv. tape to cover edge of MDF. Height varies TBD

Silver eye bolts affix approx. 8" oc

Silver swivel eye snap

3/4" MDF covered in bleached white muslin

#8 panhead screws to affix angle frame to subfloor 18" oc typ

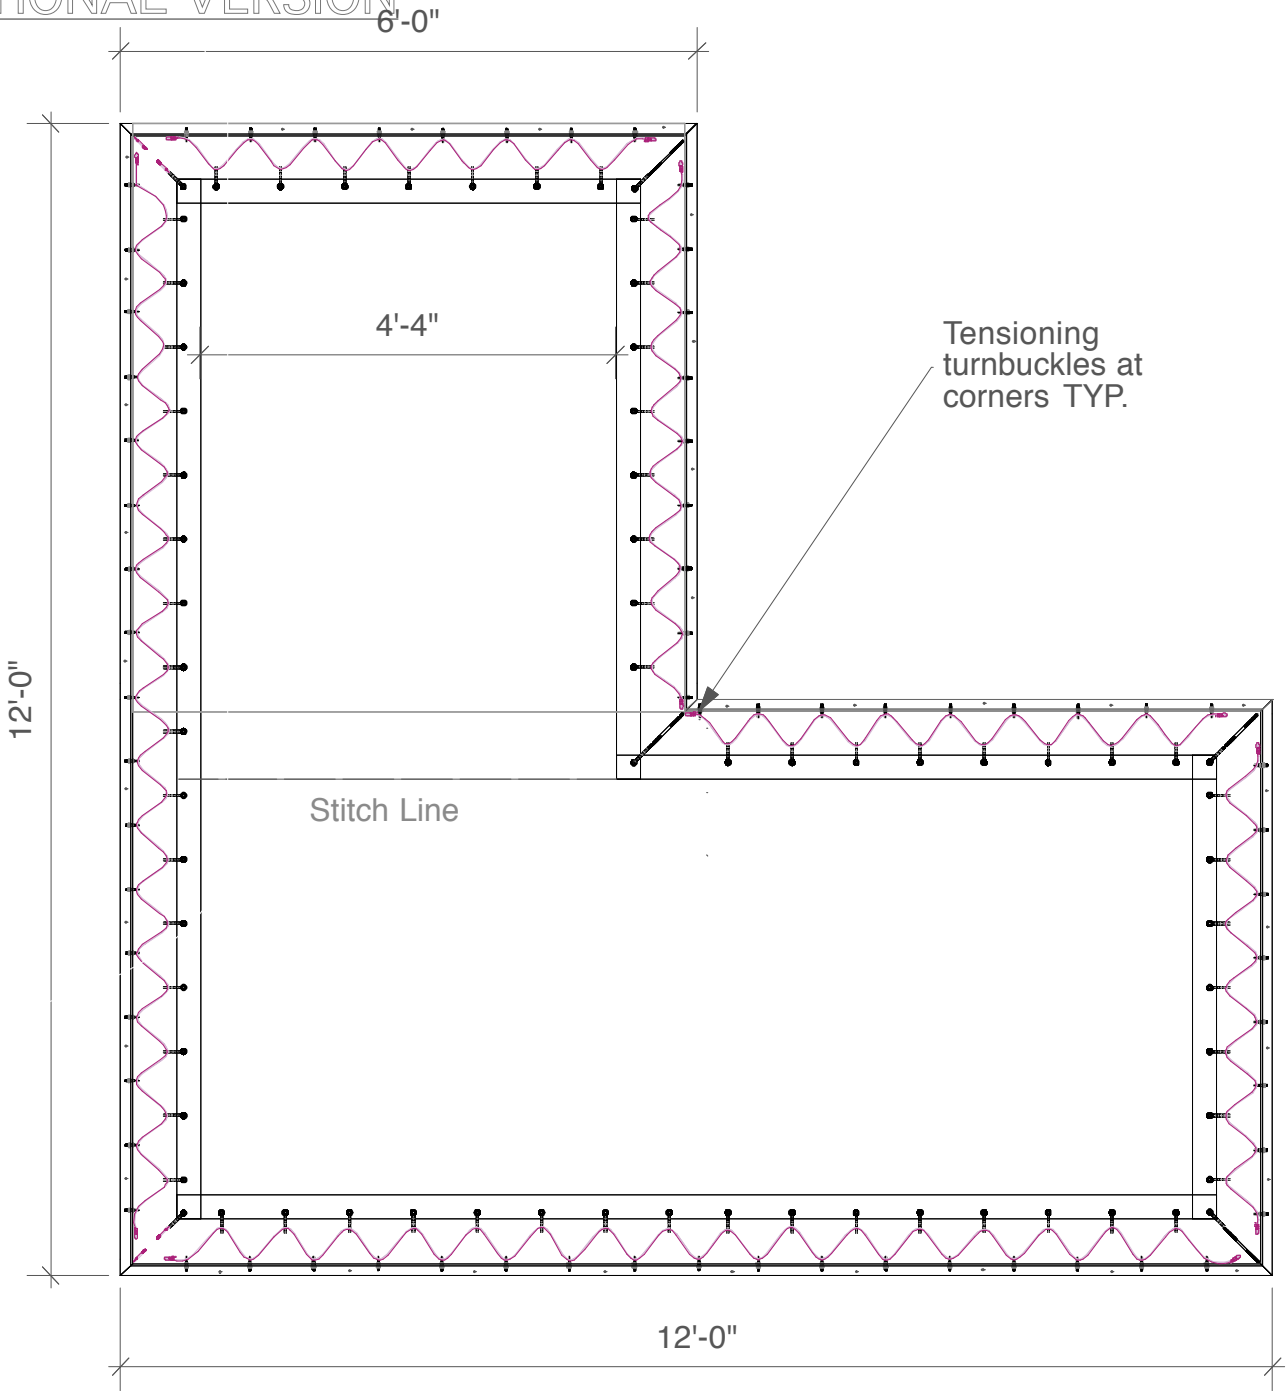

Tensioning turnbuckles at corners TYP.

RUNWAY:
3/4" BISCUITED MDF SINGLE COVER IN BLEACH WHITE MUSLIN. TOP SHEET TO BE 60" FR 70Z WHITE CANVAS WITH 3" WHITE WEBBING AND SILVER GROMMETS. FULL SURROUND FRAME MADE FROM 1 1/2"x 1 1/2" x 1/8" ALUMINUM ANGLE. TOP SHEET LASHED TO THE ALUMINUM ANGLE WITH 1/8" AIRCRAFT CABLE.

KADAN PRODUCTIONS INC. 36 EAST 12TH STREET, 5TH FLOOR NEW YORK, NY 10003 PH: 212.674.7080 FX: 212.674.7244 3200 LIBERTY AVE, BUILDING 3 NORTH BERGEN, NJ 07047 PH: 201.330.7884 FX: 201.330.1081 EMAIL	VENUE: INDUSTRIA		SHOW NAME: ZEGNA	SCALE: NOT TO SCALE	DRAWING # 1
	SHEET CONTENTS: RUNWAY SAMPLE		CLIENT: OBO	DATE DRAWN: June 11, 2008	
	LOAD IN DATE: SEPTEMBER 7, 2008		STRIKE DATE: SEPTEMBER 8, 2008	DRAWN BY: ALYSSA	
				DRAWING FILE: ZegnaOBOV1	
				PLOT DATE: ----	