



Contact Number: (676) 60400 Mobile: (676)7381858	
Organization: Ministry of Agriculture, Forestry and Food Ha'apai, Kingdom of Tonga South Pacific	Project Name: MAFFF Ha'apai Nursery Project
Drawing Title Front View with Detail	Version Number: Version 2.0
	Sheet Scale:
Project Manager: Director of MAFFF Ha'apai	Drawn By: Alyssa Lapan PCV
Designed By: Sunia Napa'a	
Date: September 13, 2010	
CAD Filr Name: MAFFF_ShadeGarden	
Drawing No. <div>3 of 4</div> Total Sheets	

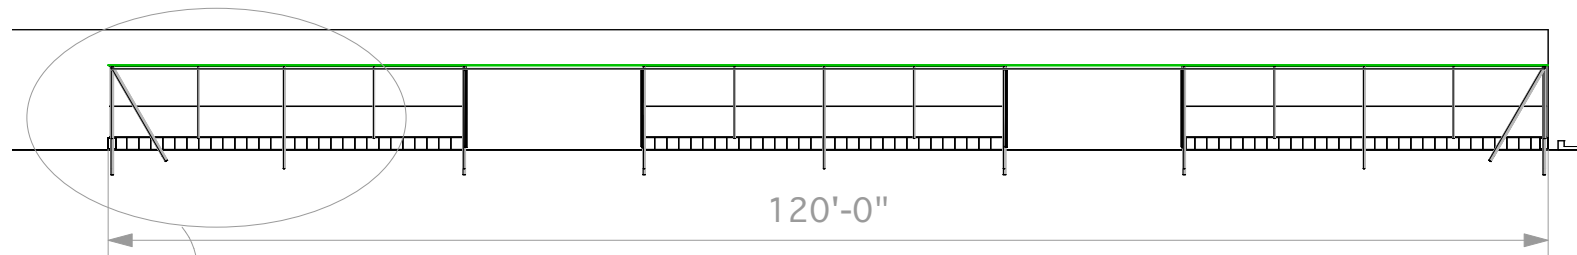

1 Front View Nursery
Scale: 1/16" = 1'-0"

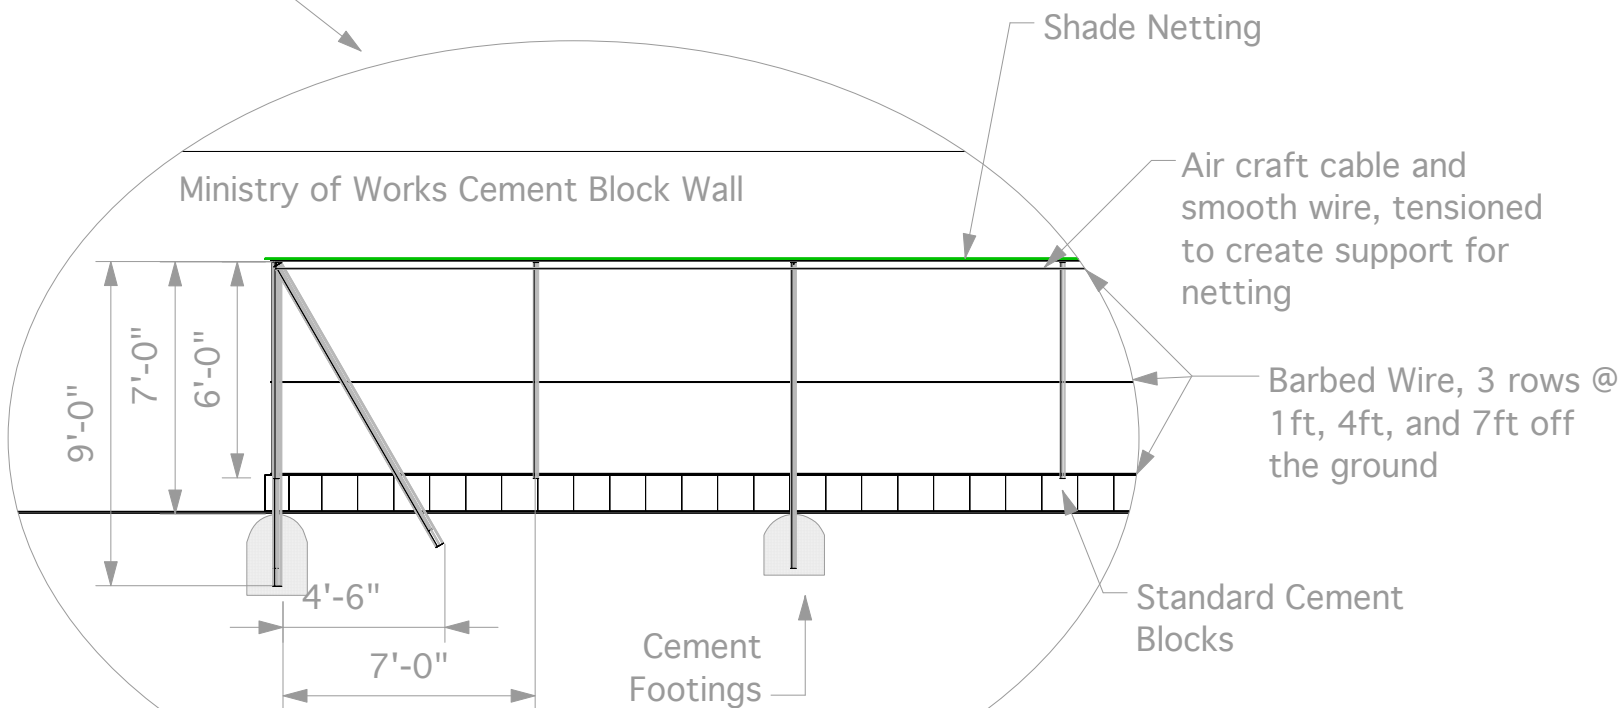

2 Support Detail
Scale: 3/16" = 1'-0"

